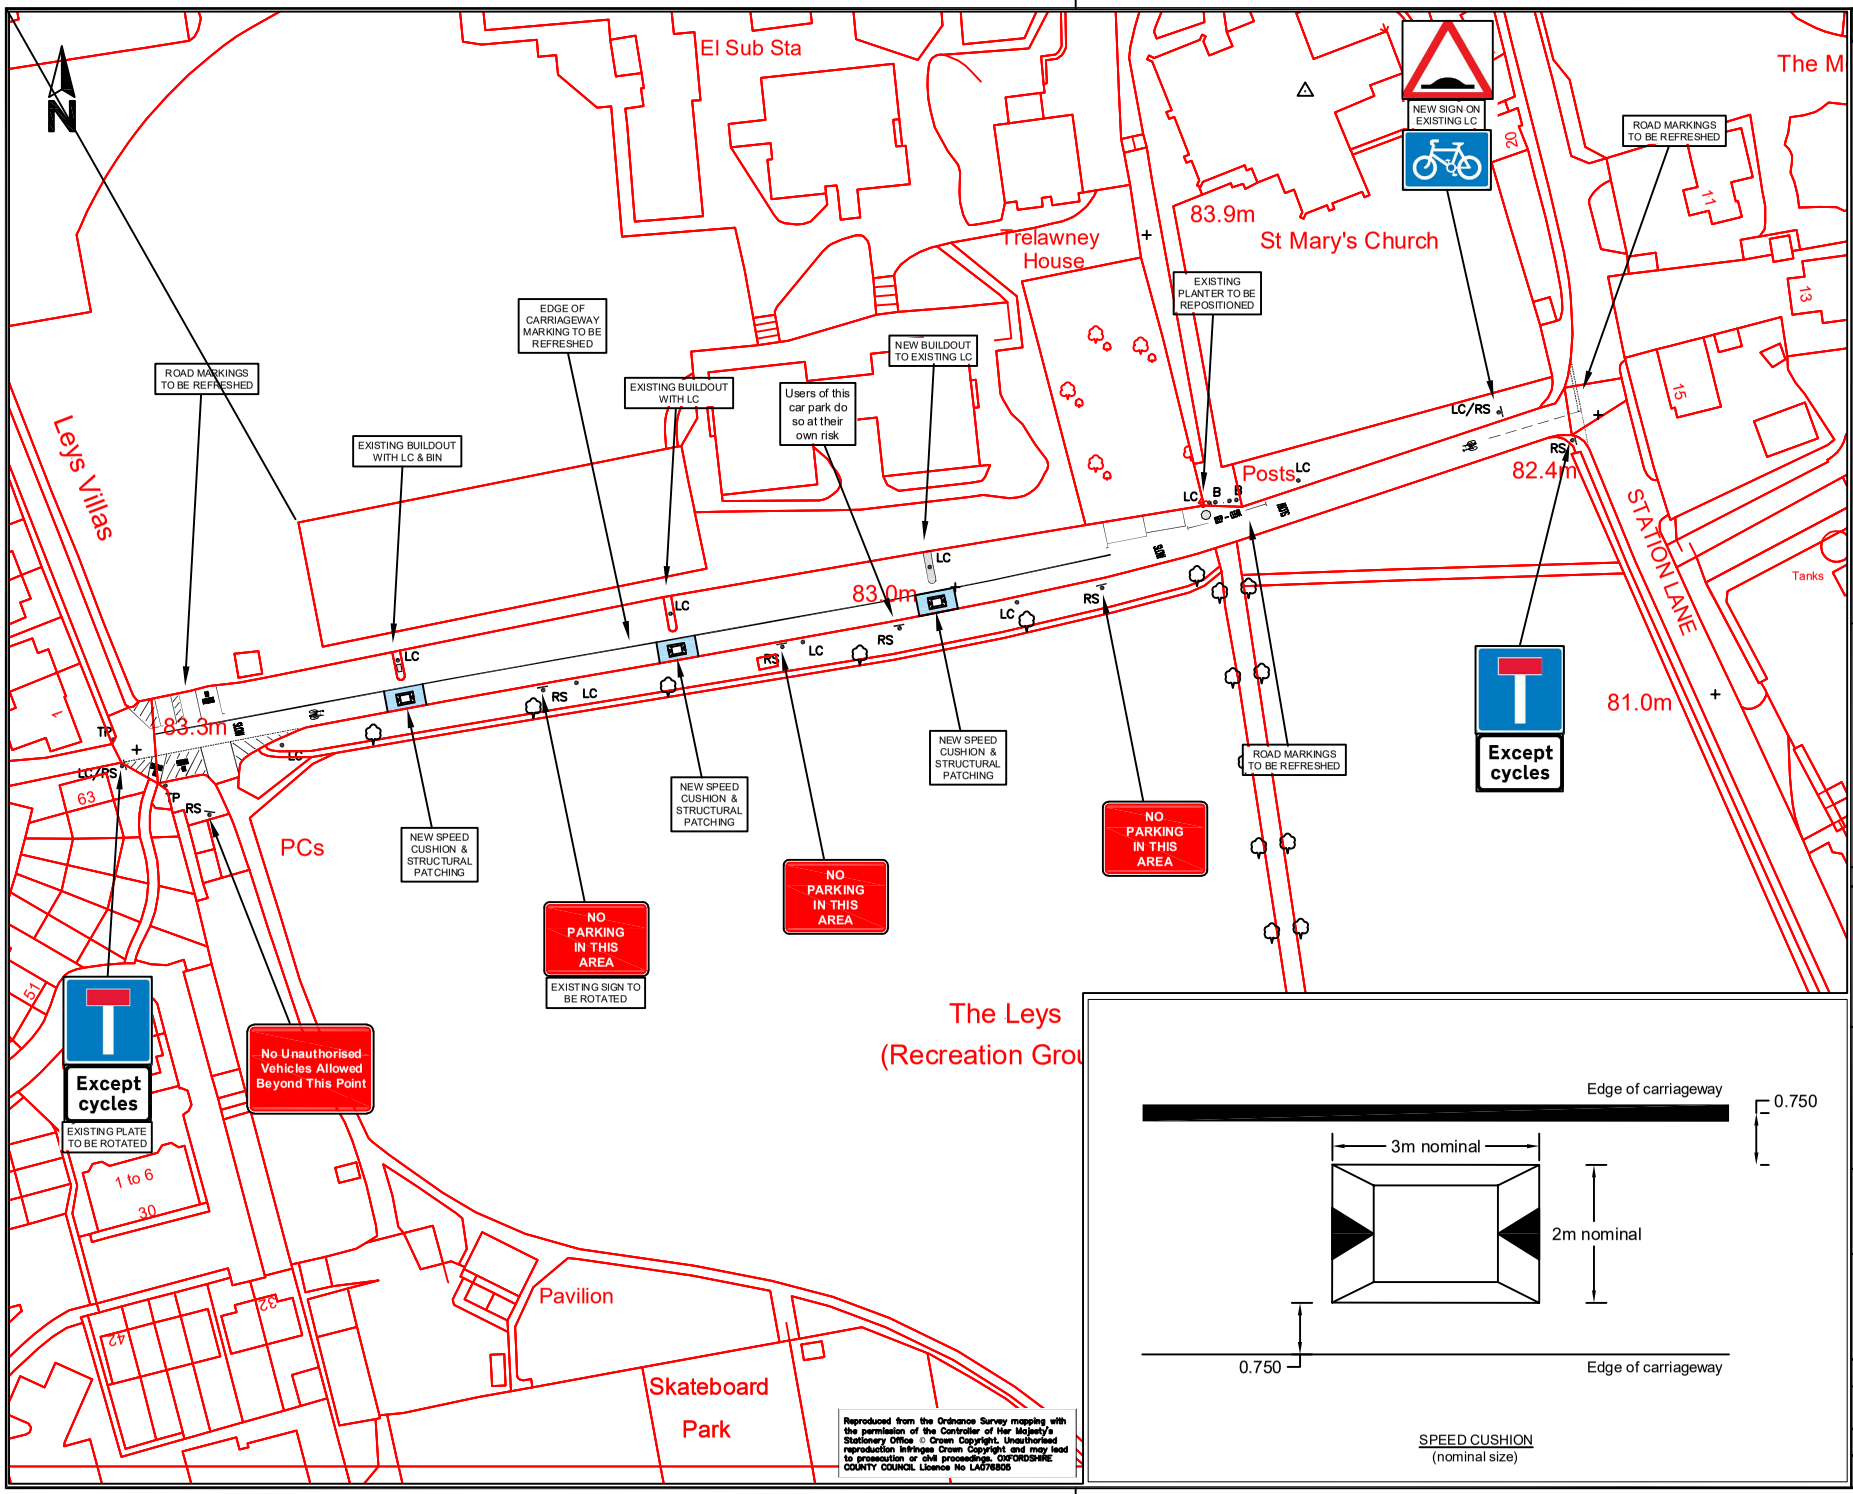

SPEED CUSHION
(nominal size)

Drawing No. WODC - TL - TM - GA | Revision -

NOTES

1. ALL ROAD MARKINGS TO THE TRAFFIC SIGNS REGULATIONS AND GENERAL DIRECTIONS 2016.

Rev.	Date	Purpose of revision	Drawn	Checked	Approv'd

OXFORDSHIRE COUNTY COUNCIL

Project title: THE LEYS, WITNEY
TRAFFIC CALMING MEASURES

Drawing title: GENERAL ARRANGEMENT PROPOSED DETAILS

Drawing Status: CONSULTATION

Scale @ A1	Drawn by	Checked by	Approved by
N.T.S.	CW	-	MW
	Date drawn: Dec 2021	Date checked: -	Date approved: Jan 2022

Oxfordshire Project No & File Ref: XXX

Drawing No. WODC - TL - TM - GA | Revision -