DISCLAIMER

A full and accurate measured survey has not been undertaken by Concorde BGW at this site.
This drawing has been produced from information provided by others. Any dimensions indicated are for information only and must be checked on site prior to the commencement of any works

0 1 2 3 4 5 6
metres (for 1:50 original)

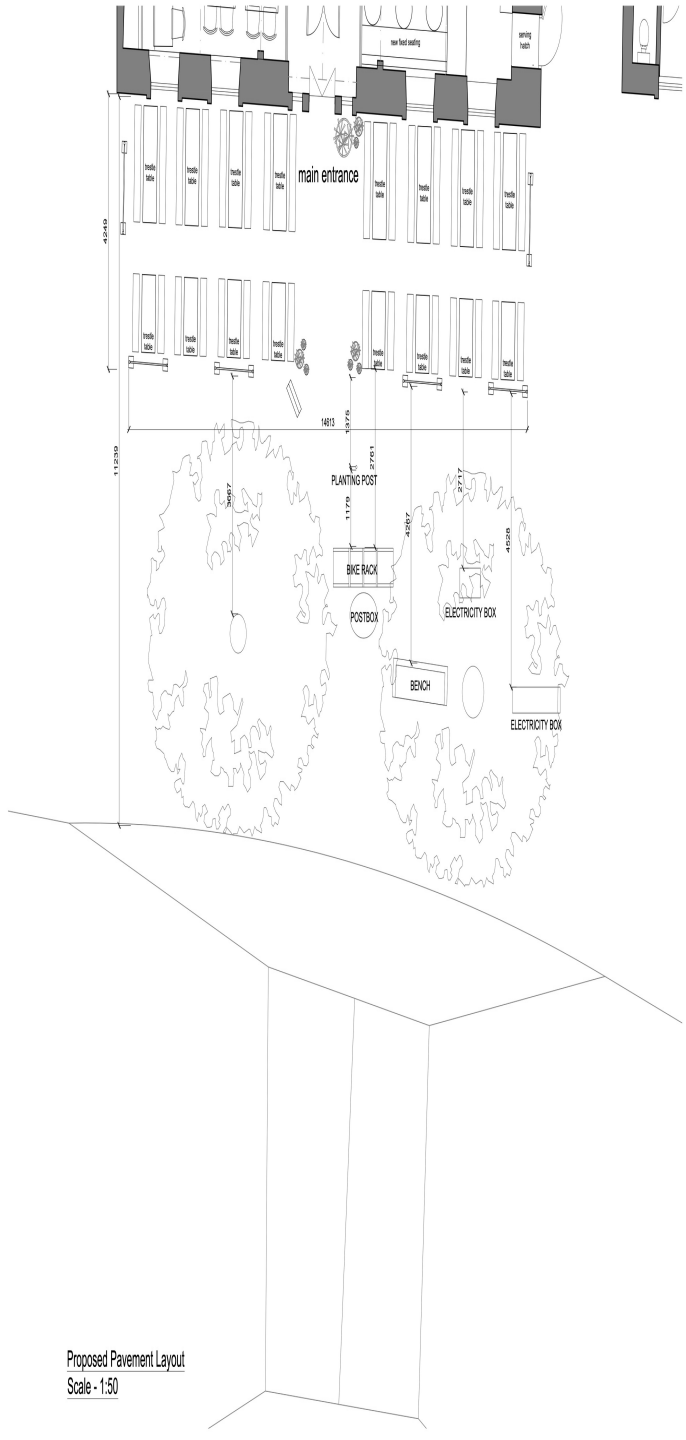

Proposed Pavement Layout
Scale - 1:50

This drawing, design & all information contained herein remains the sole copyright of CONCORDE BGW & reproduction in any form is strictly forbidden unless permission is obtained in writing.

NOTES:
- Do not scale from this drawing, all dimensions must be checked on site. The contractor must verify all site dimensions, drawings, details & specifications. Any discrepancies must be reported to CONCORDE BGW prior to any commencement of work.
- Figured dimensions to take preference over those scaled.
- All possible items are to be installed in accordance with the manufacturers recommendations & instructions.

© Copyright

Rev.	Date:	Init.	Note:
J	02.06.21	FM	Fixed seating amended to front area, bar layout amended, fixed seating to rear amended to loose, note added to open rear windows up, toilet layout amended.
H	01.06.21	FM	Furniture layout amended to pavement area.
G	12.05.21	SO	Bar access swapped to RHS.
F	29.04.21	SO	Toilet layout revised & internal wall reinstated.
E	28.04.21	SO	Toilet layout amended.
D	25.04.21	SO	Toilets amended to separate ladie & gents.
C	05.03.21	SO	Fire alarm system added.
B	20.02.21	SO	Minor amendments following design review on site: - Coffee hatch & counter amended. - Bar access altered. - Elec. cupboard retained. - 2no. skylights added. - Furniture layout amended to LHS of bar area.
A	12.02.21	SO	Minor amendments following design review. - Stud walls omitted to coffee & sales area. - Wall & door omitted to rear of dining area.

© Copyright

Stage: DESIGN

Client: DODO PUB CO.

Project address:
Bills
2-4 Market Square,
Witney
OX28 6AN

Title: Proposed Pavement Layout

Scale: 1:50	Orig size: A1
Drawn by: FK	Date: 14.06.21
Drawing no: 4472-03.01	Rev: J

CONCORDE BGW GROUP

London
Unit 1.14
Screenworks
22 Highbury Grove
N5 2EF

Doncaster
Palmer Street
Hyde Park
Doncaster
DN4 5DD

Nottingham
Unit 5, The Glade
Business Centre
Forum Road
Nottingham
NG5 8RW

01302 361 024 concordebgw.com