

NOTE - Responsibility is not accepted for errors made by others in scaling from this drawing. All construction information should be taken from figured dimensions only

Scale 1:50

0 0.5 1m 2m

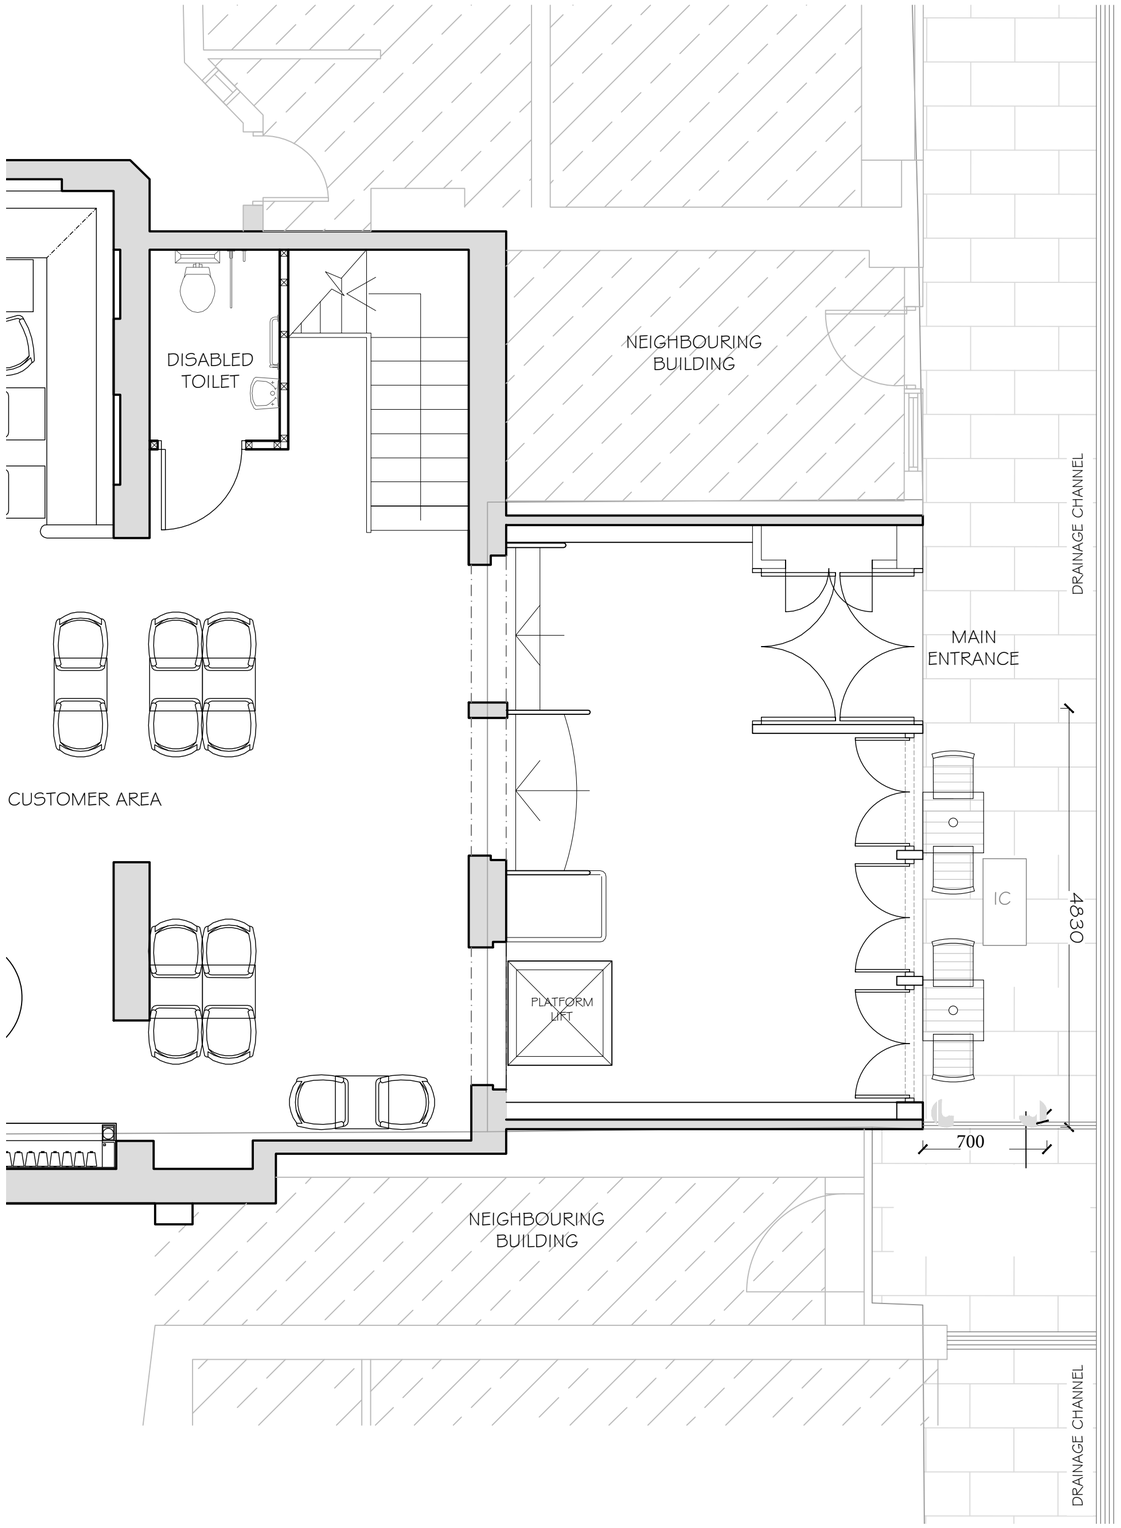

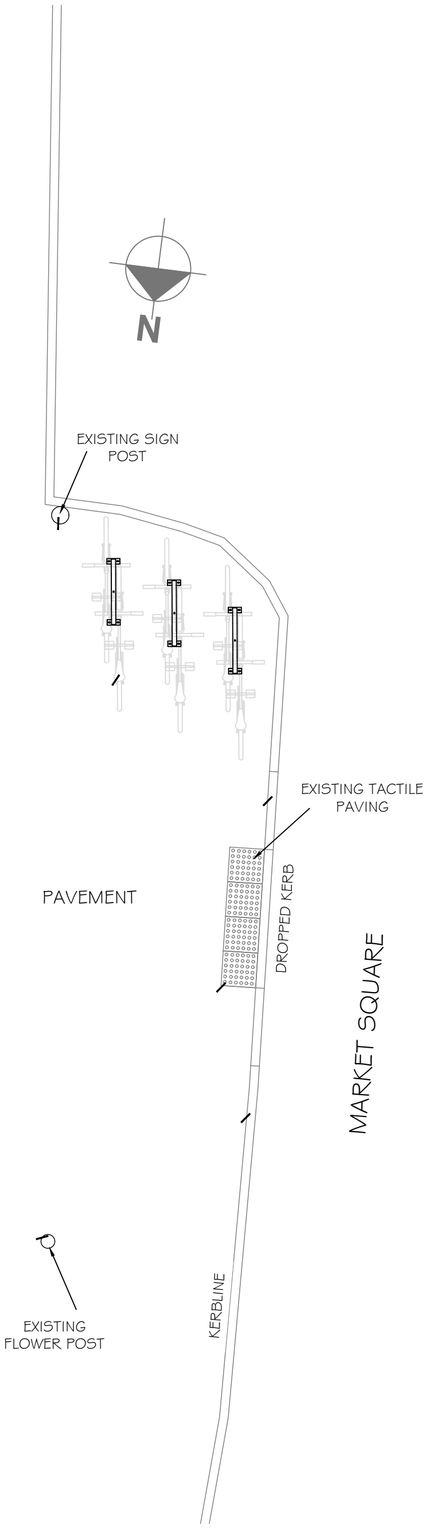

REVISIONS

REV A: PAVEMENT CAFE REDUCED IN SIZE, 2 CHAIRS REMOVED. DIMS ADDED. PAVEMENT HATCH CORRECTED. RM 28.10.24

kdpa

Brooklyn Chambers, 11 Goring Road,
Worthing, West Sussex BN12 4AP
+44 (0)1903 496 999 www.kdpaine.co.uk

CLIENT	JD WETHERSPOON PLC
PROJECT	PUB NO: 6612 THE COMPANY OF WEAVERS WITNEY, OXFORDSHIRE
DRAWING	PROPOSED PAVEMENT CAFE

SCALE	DATE	DRAWN
A2/1:50	MAY 2022	AA
PROJECT No	DRAWING No	REVISION
7776	PL-003	A