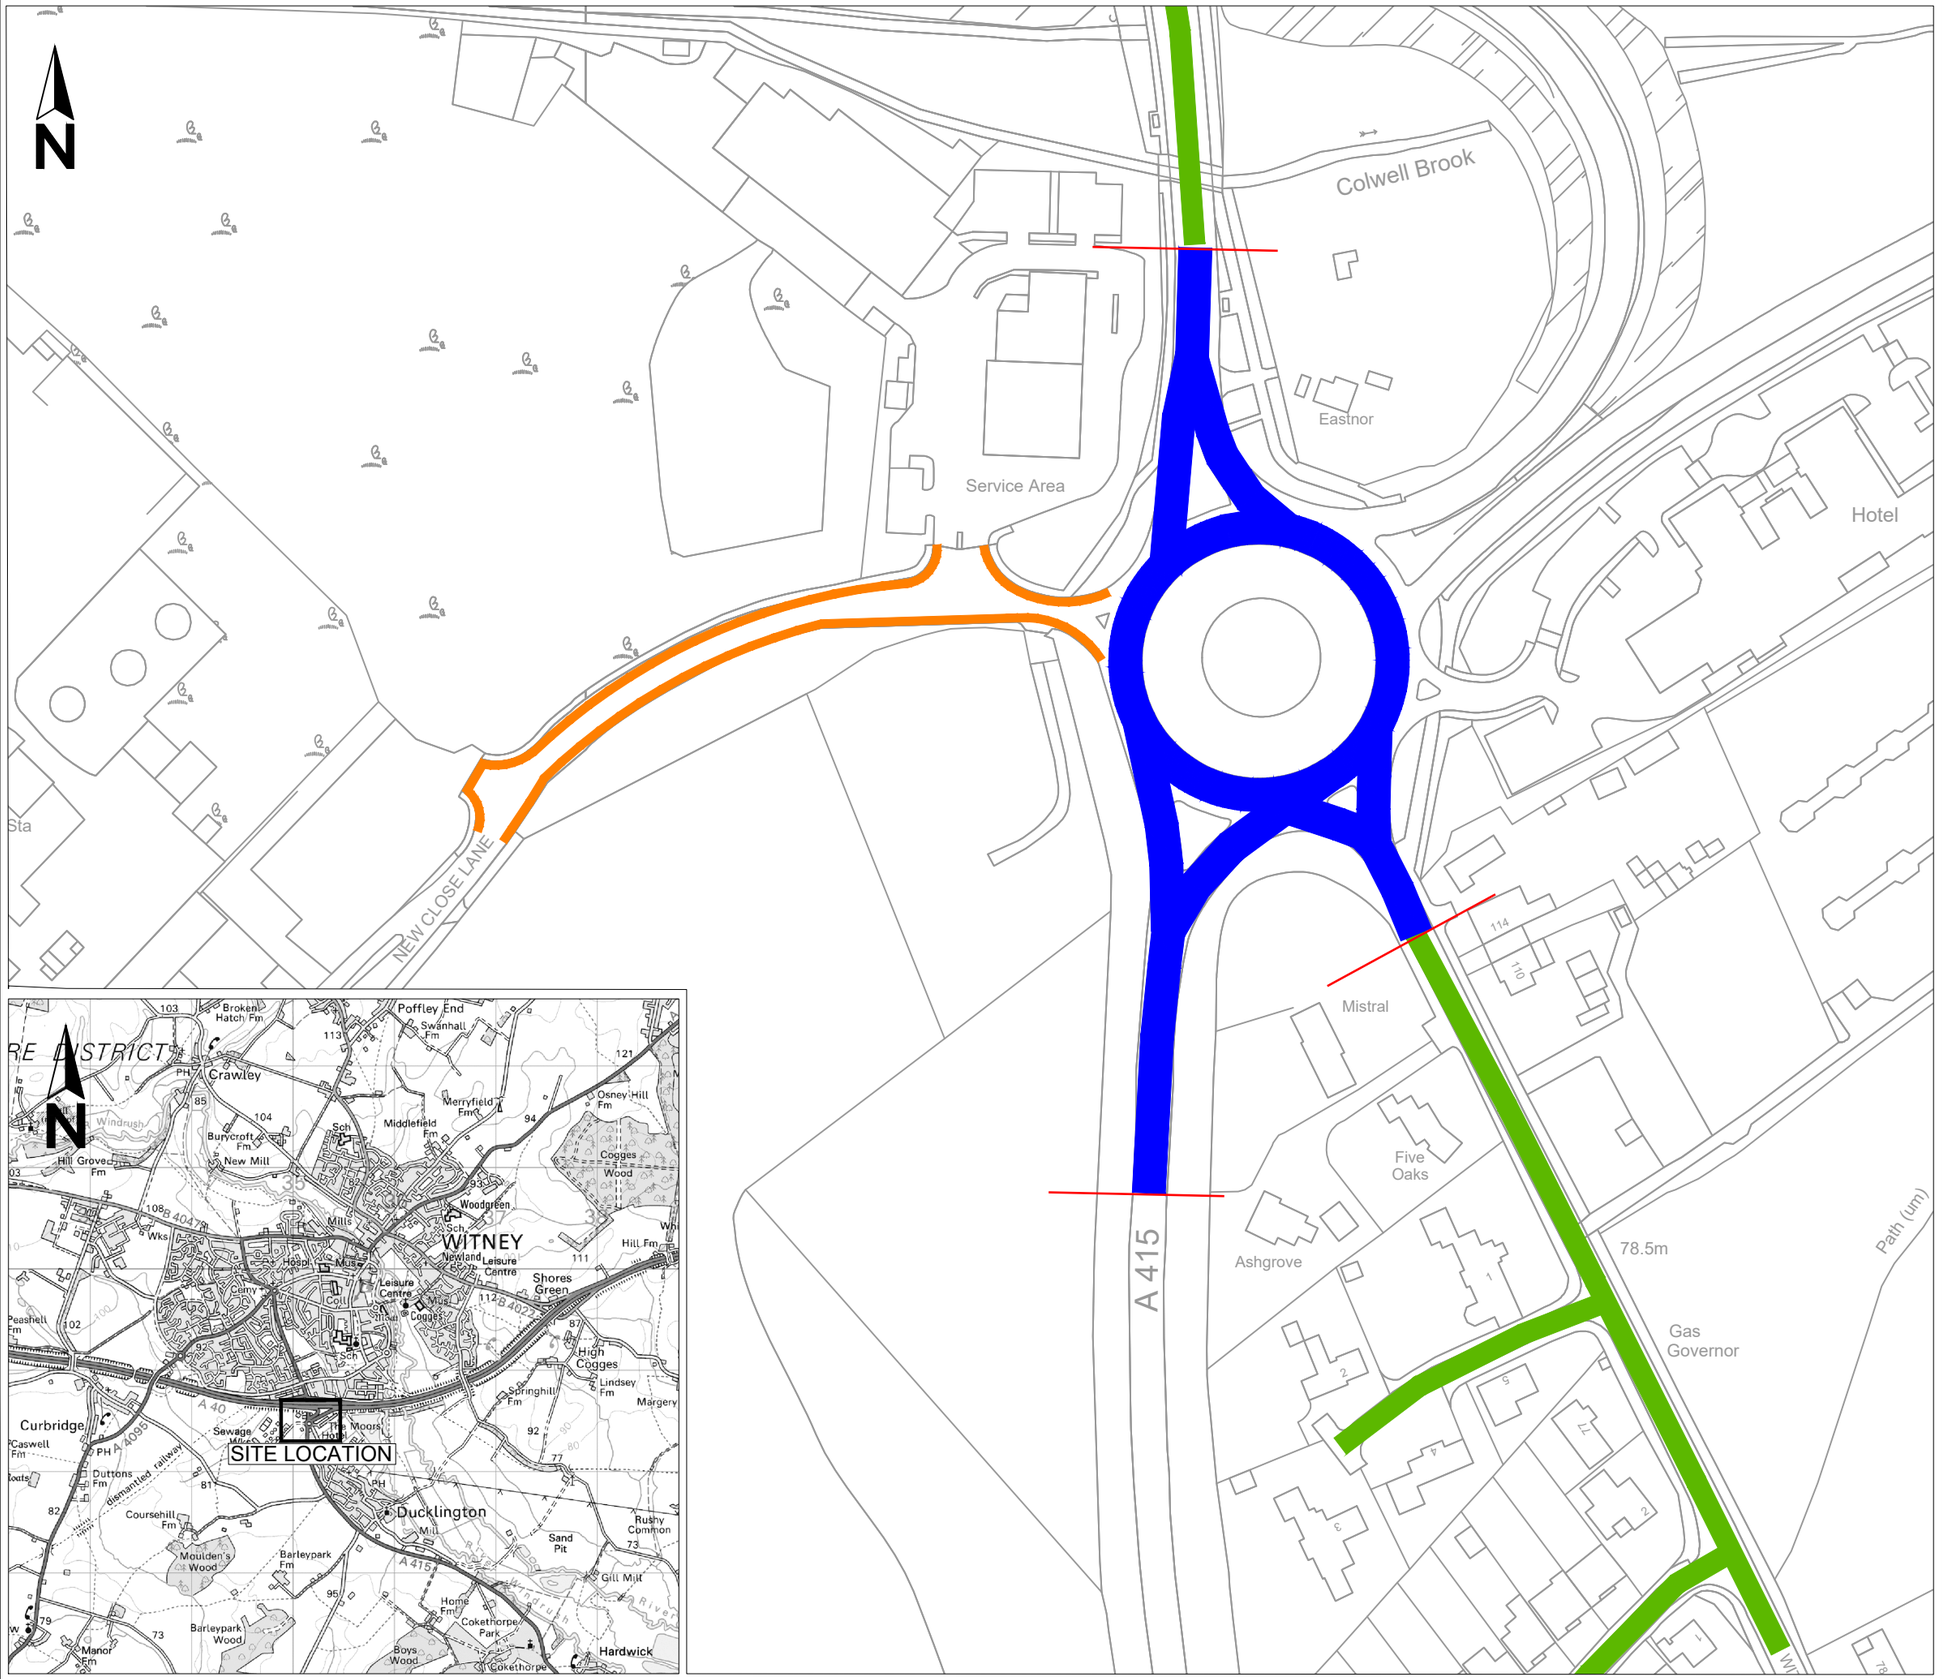

C:\Users\jane.clark\OneDrive - Oxfordshire County Council\TRO useful info\CAD plans\Witney New Cross Rd.dwg

Drawing No. | Revision 0

Key

- Proposed 'No Waiting at Any Time' parking restrictions
- Proposed 30mph speed limit in place of existing 40mph speed limit
- Existing 30mph speed limit to remain

Reproduced from the Ordnance Survey mapping with the permission of the Controller of Her Majesty's Stationery Office © Crown Copyright. Unauthorised reproduction infringes Crown Copyright, and may lead to prosecution or civil proceedings. Oxfordshire County Council Licence No LA076805

Rev.	Date	Purpose of revision	Drawn	Checked	Approved

OXFORDSHIRE COUNTY COUNCIL

Owen Jenkins
Director for
Infrastructure Delivery
Communities
Oxfordshire County Council
County Hall
Oxford
OX1 1ND
Tel: 0345 310 11 11
Fax: (01865) 241577

Project title

PROPOSED 30MPH SPEED LIMIT AND WAITING RESTRICTIONS

Drawing title

WITNEY
A415 AND NEW CROSS LANE

Drawing Status

Scale @ A3	Drawn by	Checked by	Approved by
N.T.S.	JaC		
	Date drawn 07/20	Date checked	Date approved

Oxfordshire Project No. & File Ref

Drawing No. | Revision 0