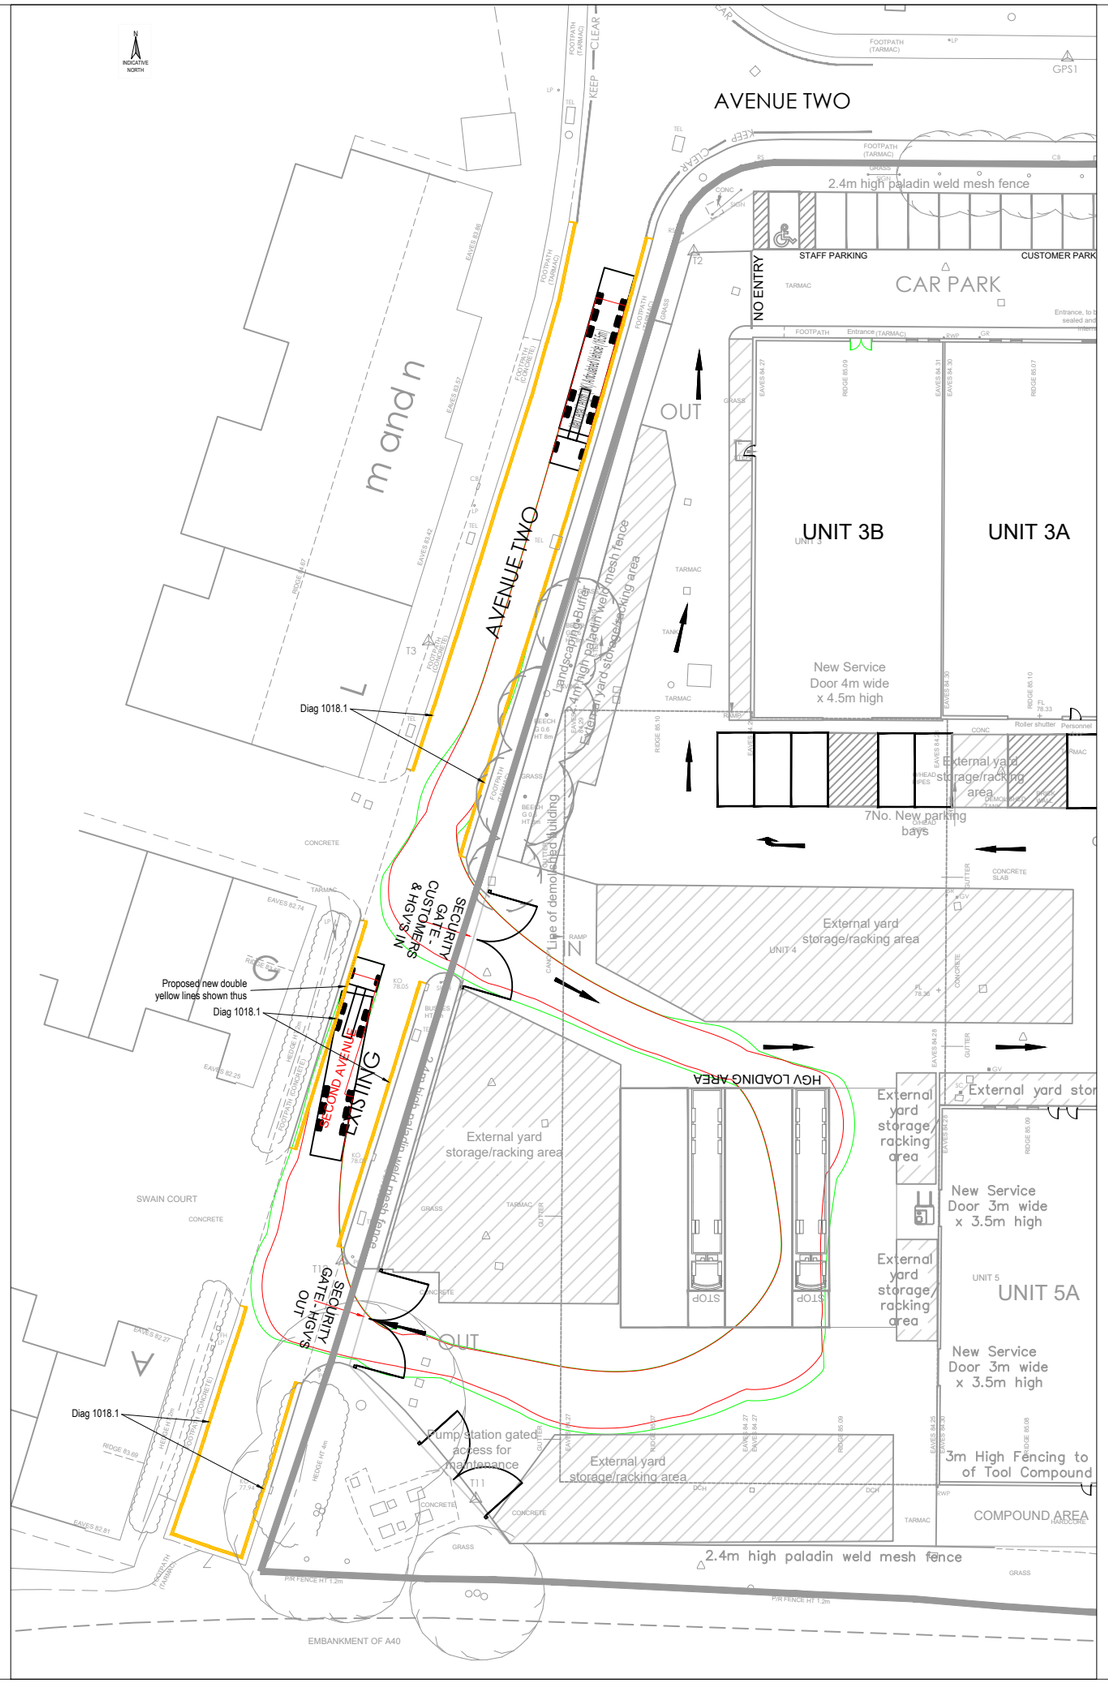

NOTES

1. Markings to comply with Traffic Signs Regulations and General Directions 2016

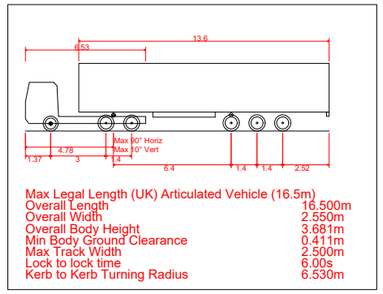

Rev	Date	Description	By	Apvd
P1	19.07.21	Preliminary issue	JH	MB

PROJECT:
TRAVIS PERKINS, WITNEY

TITLE:
TRAFFIC REGULATION ORDER PLAN

CLIENT:
TILSTONE MANAGING WAREHOUSE REIT PLC

SCALE@A3:
1:500

PROJECT REF:
21198

DRAWING No: 001

REV: P1

Revision Referencing
P = Preliminary A = Approval T = Tender C = Construction

Bristol, Cardiff, Plymouth, Winchester
St James Court, St James Parade, Bristol BS1 3LH
jubb.uk.com
+44(0)117 922 6266