


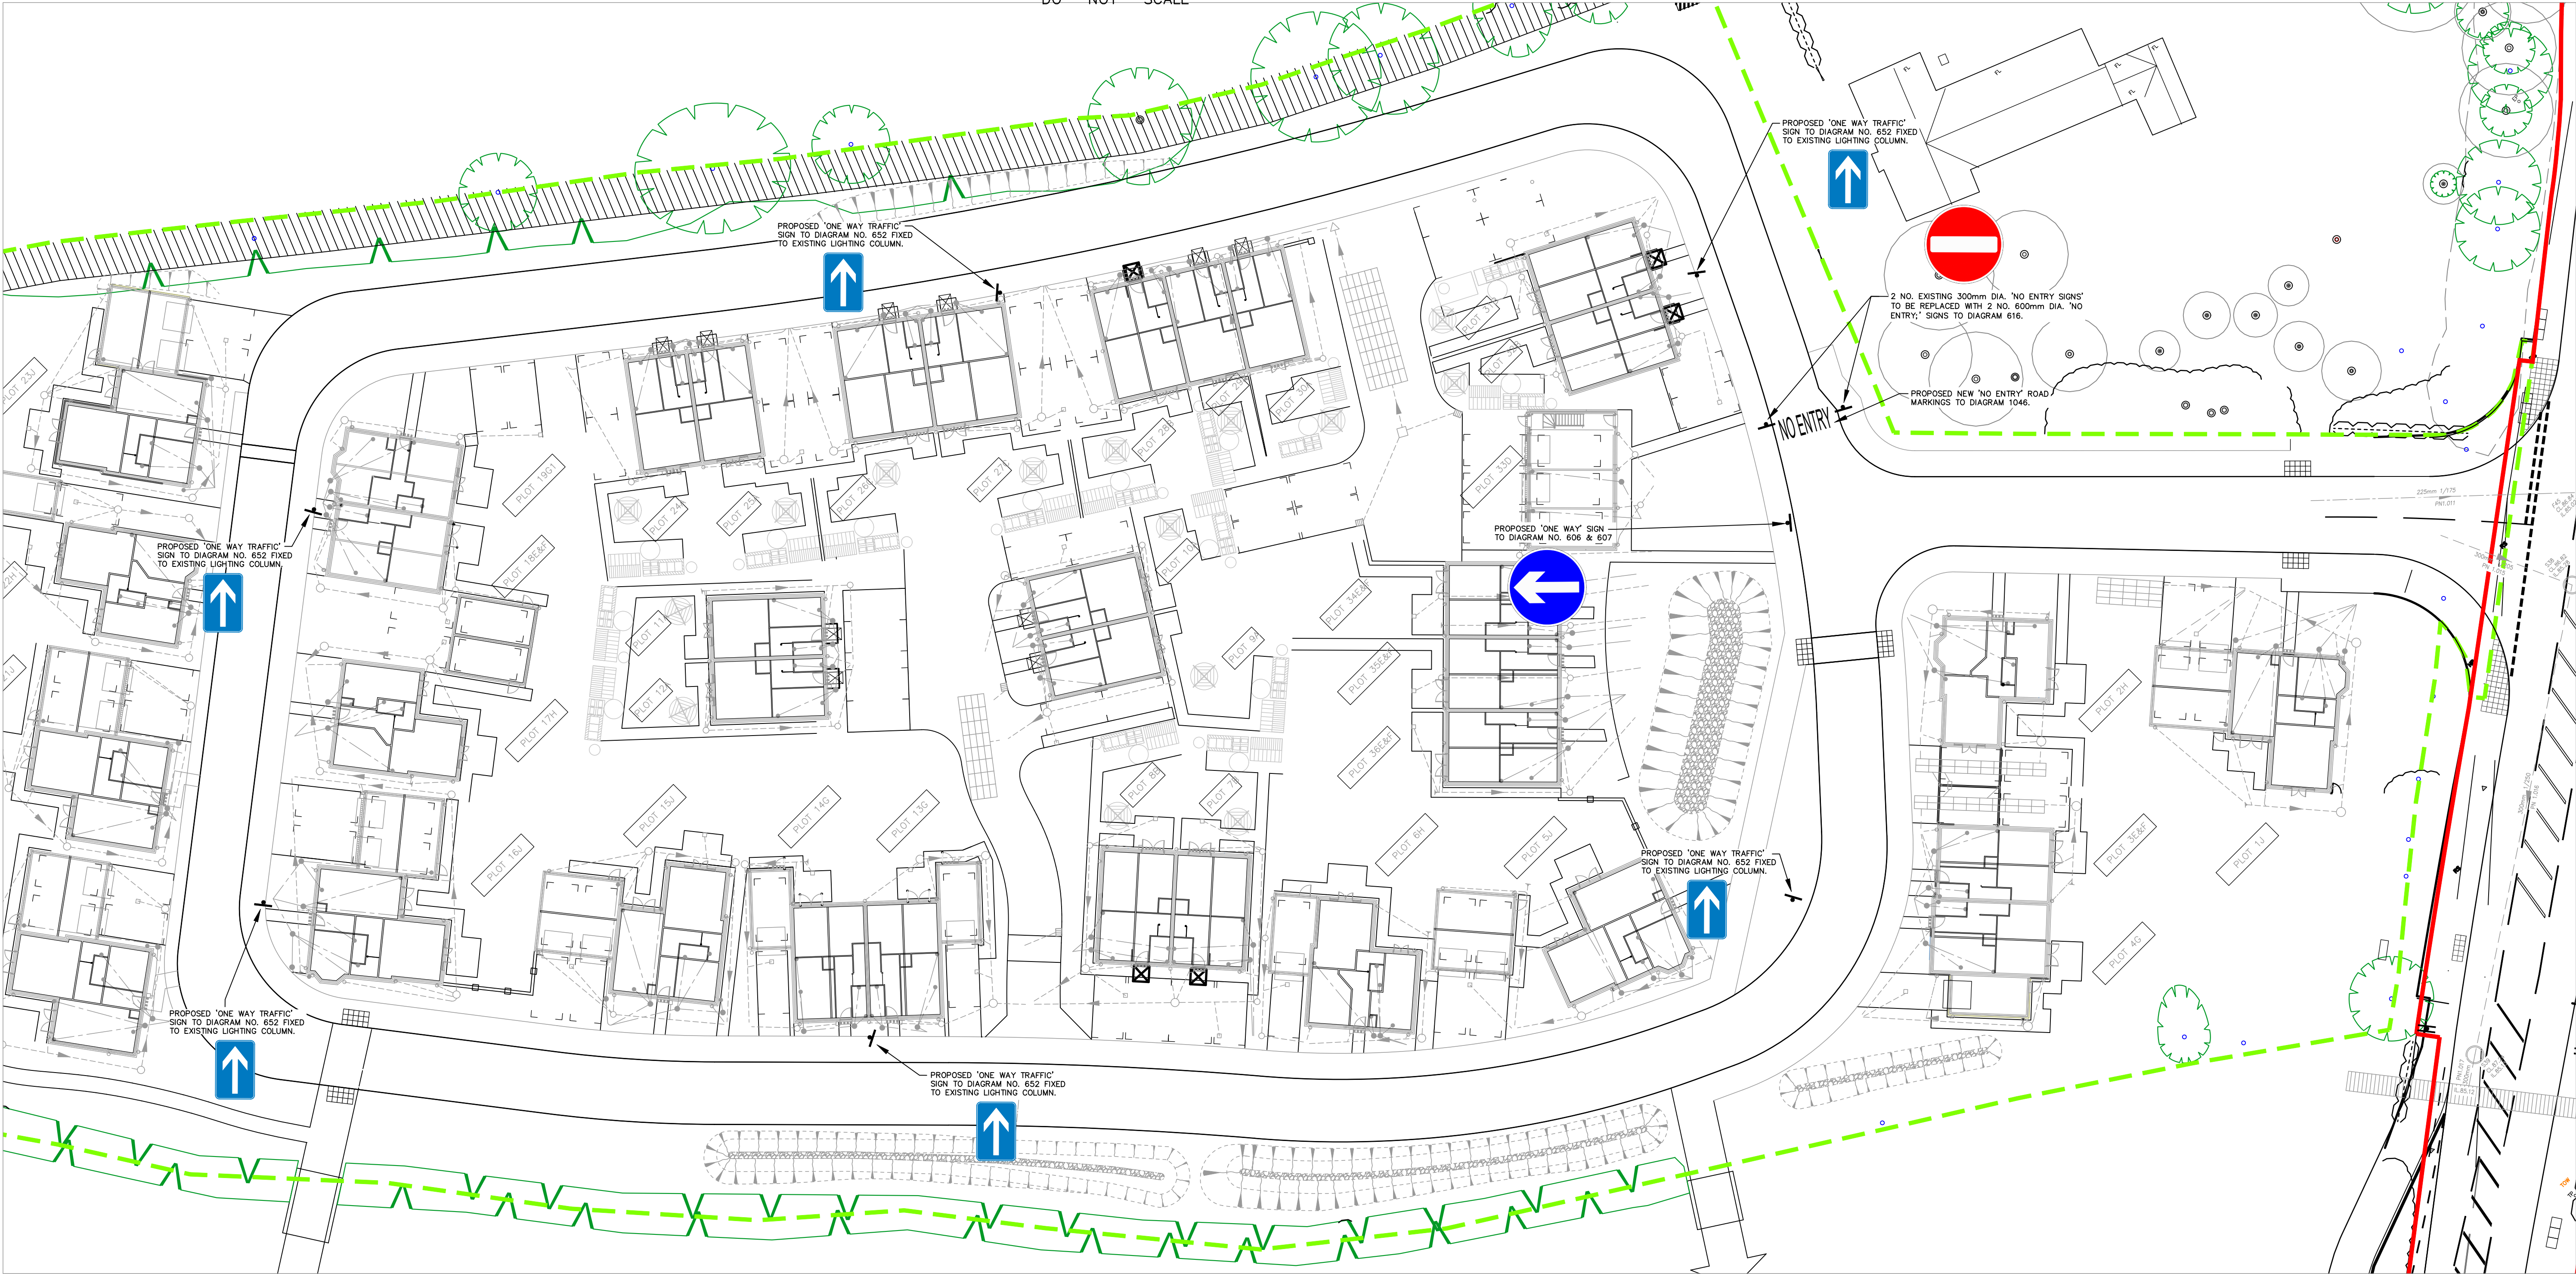

TRO PLAN

TRO NOTES

1. This drawing to be read in conjunction with all relevant drawings, documents & specifications.
2. All signs and road markings shall be in accordance with 'The Traffic Signs Manual - Chapter 3 - Regulatory Signs'
3. All road markings shall be white refelceterised materials to BS 3262:CLASS A and to CL 1212.



C	ONE WAY REPEATER SIGNS ADDED TO EXISTING LIGHTING COLUMNS AS PER OCC COMMENTS.	03.12.25
B	UPDATED TO SUIT OCC COMMENTS.	09.04.25
A	FIRST ISSUE.	28.02.25
MK	REVISION	DATE

DRAWING TITLE
TRO PLAN

CONTRACT
CALA HOMES SPRINGFIELD NURSERIES CURBRIDGE ROAD WITNEY

SIMPSON ASSOCIATES
CONSULTING ENGINEERS LLP
8 Friday Street
Henley-on-Thames
Oxfordshire RG9 1AH
T. 01491-576221 F. 01491-410129
e-mail mail@simpsoneng.com



Drawn HL	Ch'kd. MC	SA Ref. 13311	Rev. C
Scale 1:250	Date Feb' 25	0009:127	